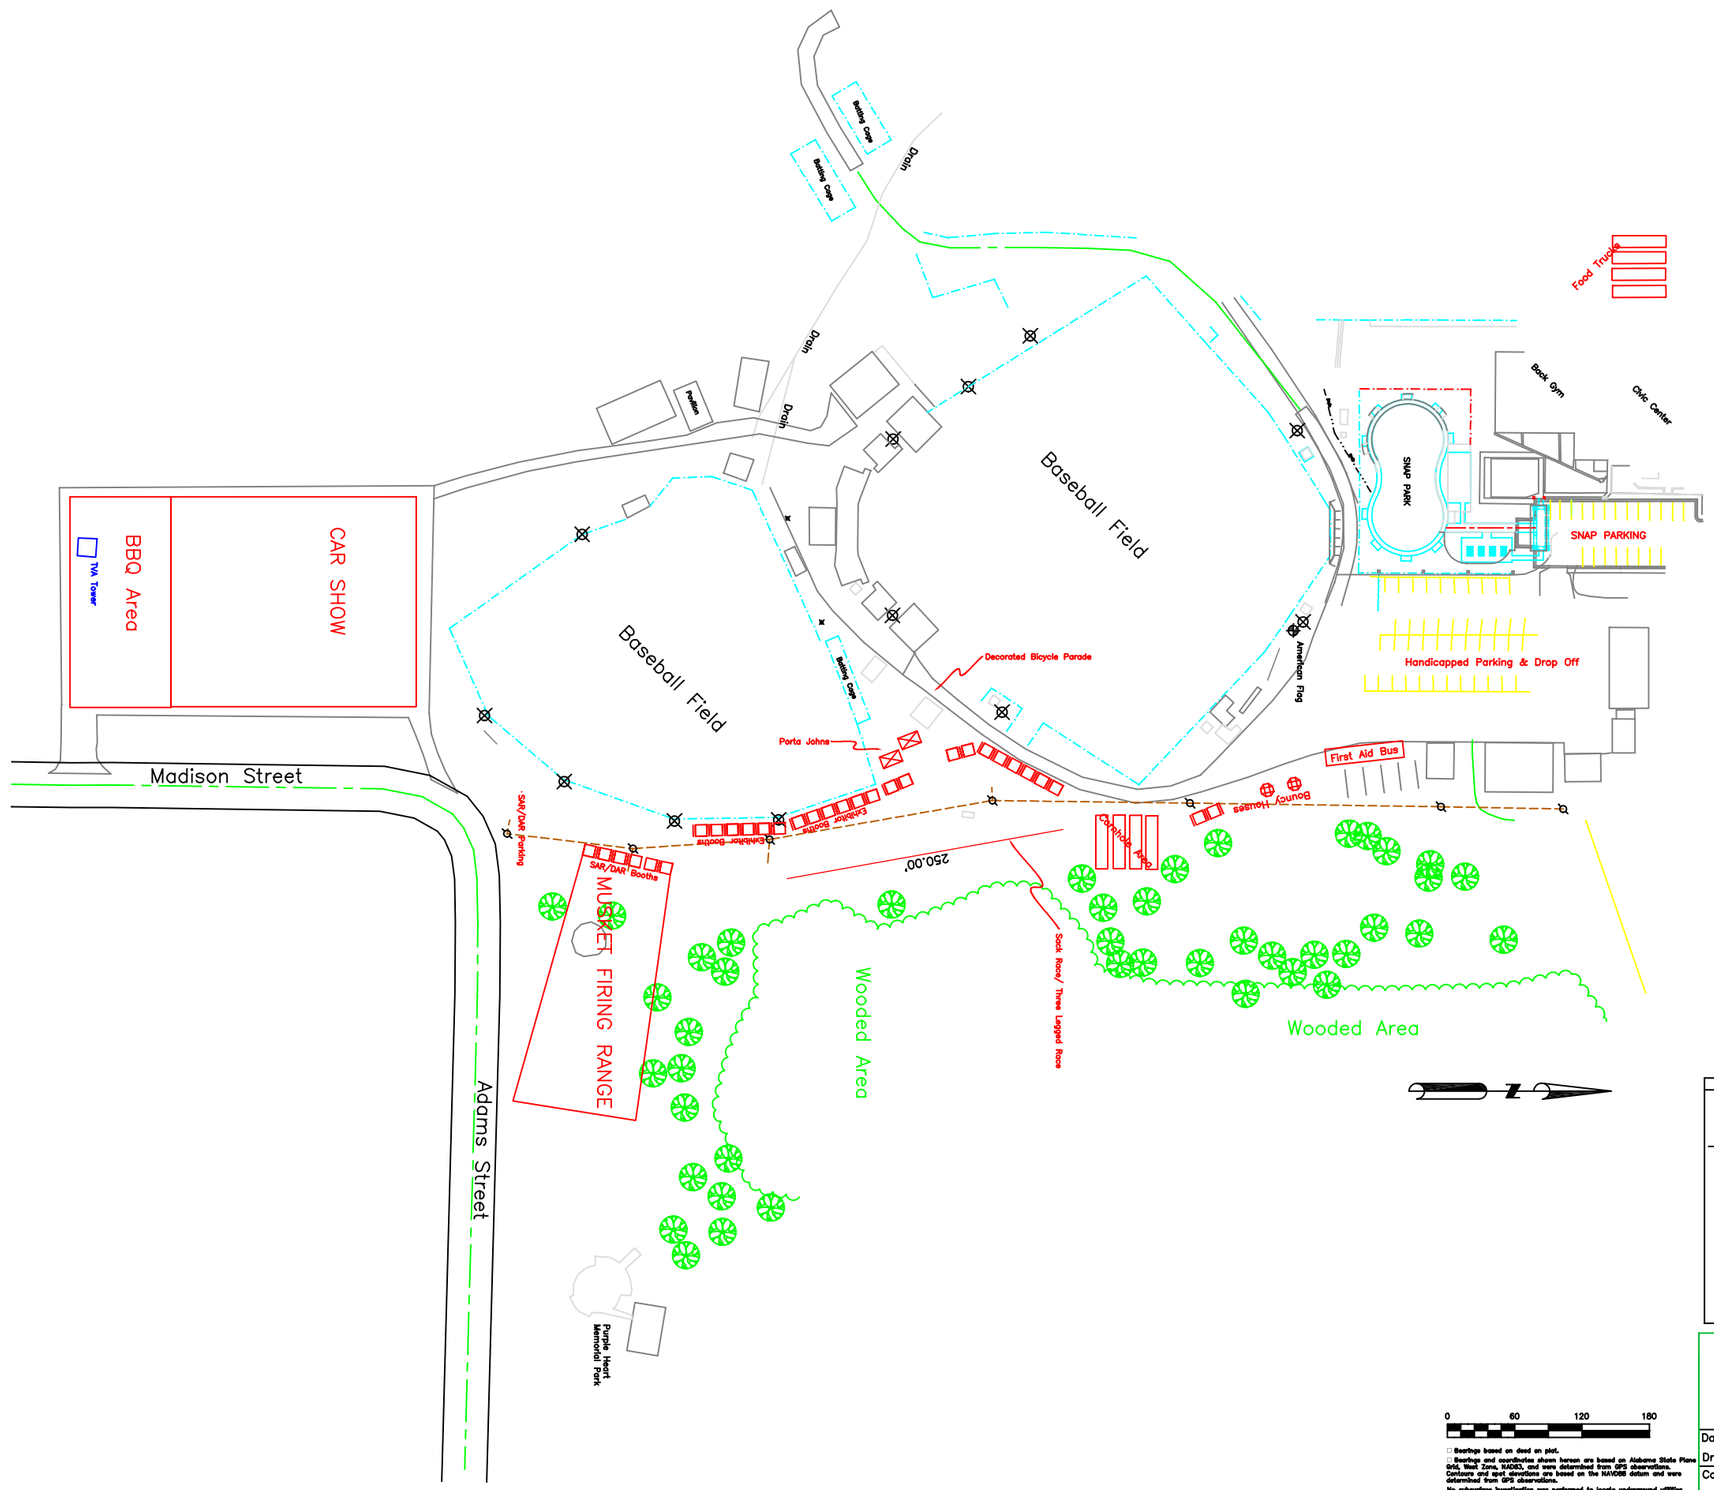

GENERAL LEGEND	
○	IRON PIN (OR CORNER) FOUND
●	1/2" REBAR SET WITH CAP STAMPED LEEGREE 36000-S
(M)	ACCORDING TO THE RECORD PLAT
(S)	ACCORDING TO GROUND SURVEY MEASUREMENT
Ⓢ	SANITARY SEWER MANHOLE
	SANITARY SEWER MAIN
Ⓒ	SANITARY SEWER CLEAN OUT
E	ELECTRIC UTILITY BOX
E	ELECTRIC TRANSFORMER W/METER
O-P	POWER POLE
G	GAS SIGN
W	WATER METER
W	WATER VALVE
	FIRE HYDRANT
S	IRRIGATION VALVE
D	ROOF DRAIN
DI	SINGLE WING STORM INLET
DI	DOUBLE WING STORM INLET
RCP	REINFORCED CONCRETE PIPE
	AREA LIGHT
	SIGN
MB	MAIL BOX
P	TELEPHONE PEDESTAL
C	CABLE PEDESTAL
AC	AIR CONDITIONER UNIT
	HANDICAP SPACE

0 60 120 180

Bearings based on deed or plat.

Bearings and coordinates shown hereon are based on Alabama State Plane Grid, West Zone, NAD83, and were determined from GPS observations. Contours and spot elevations are based on the NAVD88 datum and were determined from GPS observations.

No subsurface investigation was performed to locate underground utilities. Utilities shown hereon are limited to and are per observed evidence only.

Lee Y. Greene & Associates, Inc.
Land Surveying & Civil Engineering
P.O. Box 1174, 121 Sparkman Street SW
Hartselle Alabama 35640
(256) 773-2304
(256) 773-2361 FAX
Alabama CA Number 389-LS
Alabama CA Number 1332-E
www.leegreene.com

NOT ORIGINAL WITHOUT RED SEAL AND SIGNATURE

SEAL

© Copyright 2026, Lee Y. Greene & Associates, Inc.

Field Book:	Pages:	Drawing #:
Possession Survey Completed:		
Field Survey Completed:		
Final Plat Completed:		

Revision	Date	By

Date:	Work Order No:	Scale:
Drawn By:		
Computer File No:	Calculator File:	Sheet of